
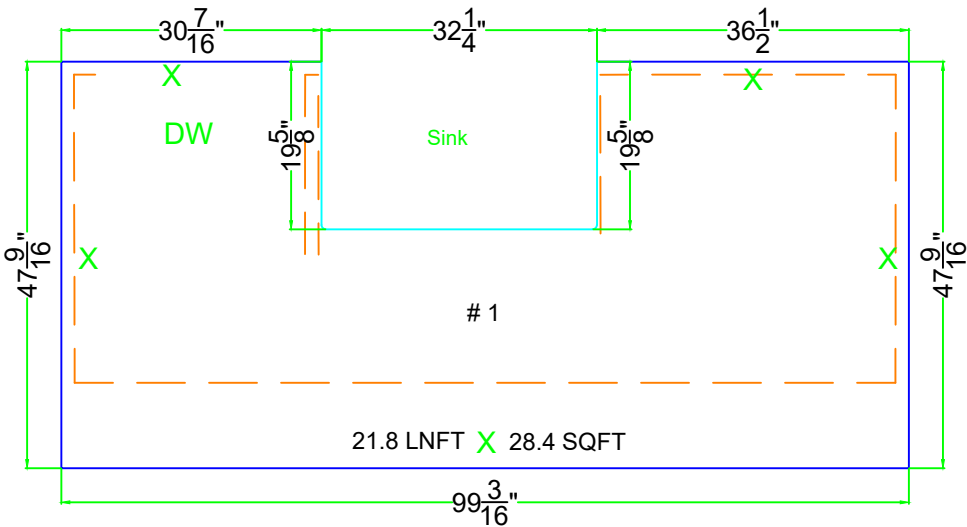



	CLIENT							PROCESSED BY: Tristan Marcm	
	WORK ORDER								
DELLA TERRA	CALACATTA MAYWOOD 30010946		EASED	TILE NO RETURN	KOHLER K3945 ILG AT SHOP		TOTAL NUMBER OF TOPS	12	
SINGLE	6-8" RIGHT OF FAUCET		11.10.24	35 $\frac{5}{8}$ " x 20"	TBD		TOTAL NUMBER OF splash	13	

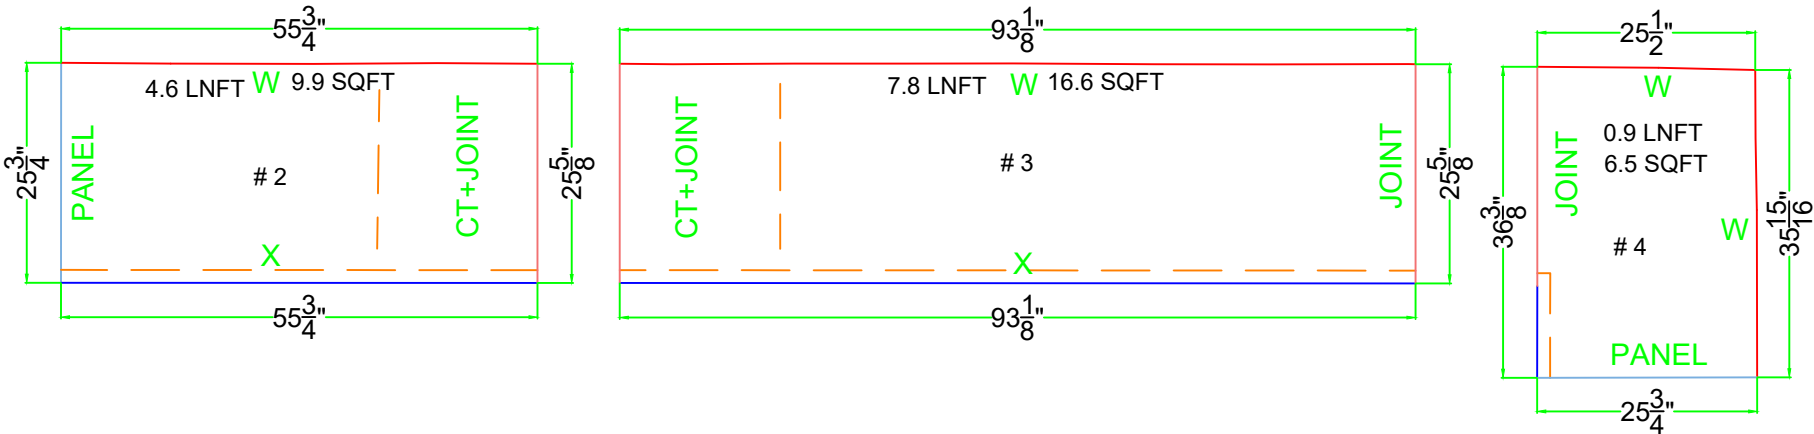

KITCHEN  
35.1 LNFT  
61.4 SQFT


KITCHEN	
TOTAL SQFT	61.4
DECK LNFT	35.1
DECK SQFT	61.4
SPL SQFT	0.0

	CLIENT							PROCESSED BY: Tristan Marcm	
	WORK ORDER								
DELLA TERRA	CALACATTA MAYWOOD 30010946		EASED	4" SET ON	STERLING 11448 ILG AT SHOP		TOTAL NUMBER OF TOPS	12	
WIDESPREAD	N/A		11.10.24	N/A	TBD		TOTAL NUMBER OF splash	13	

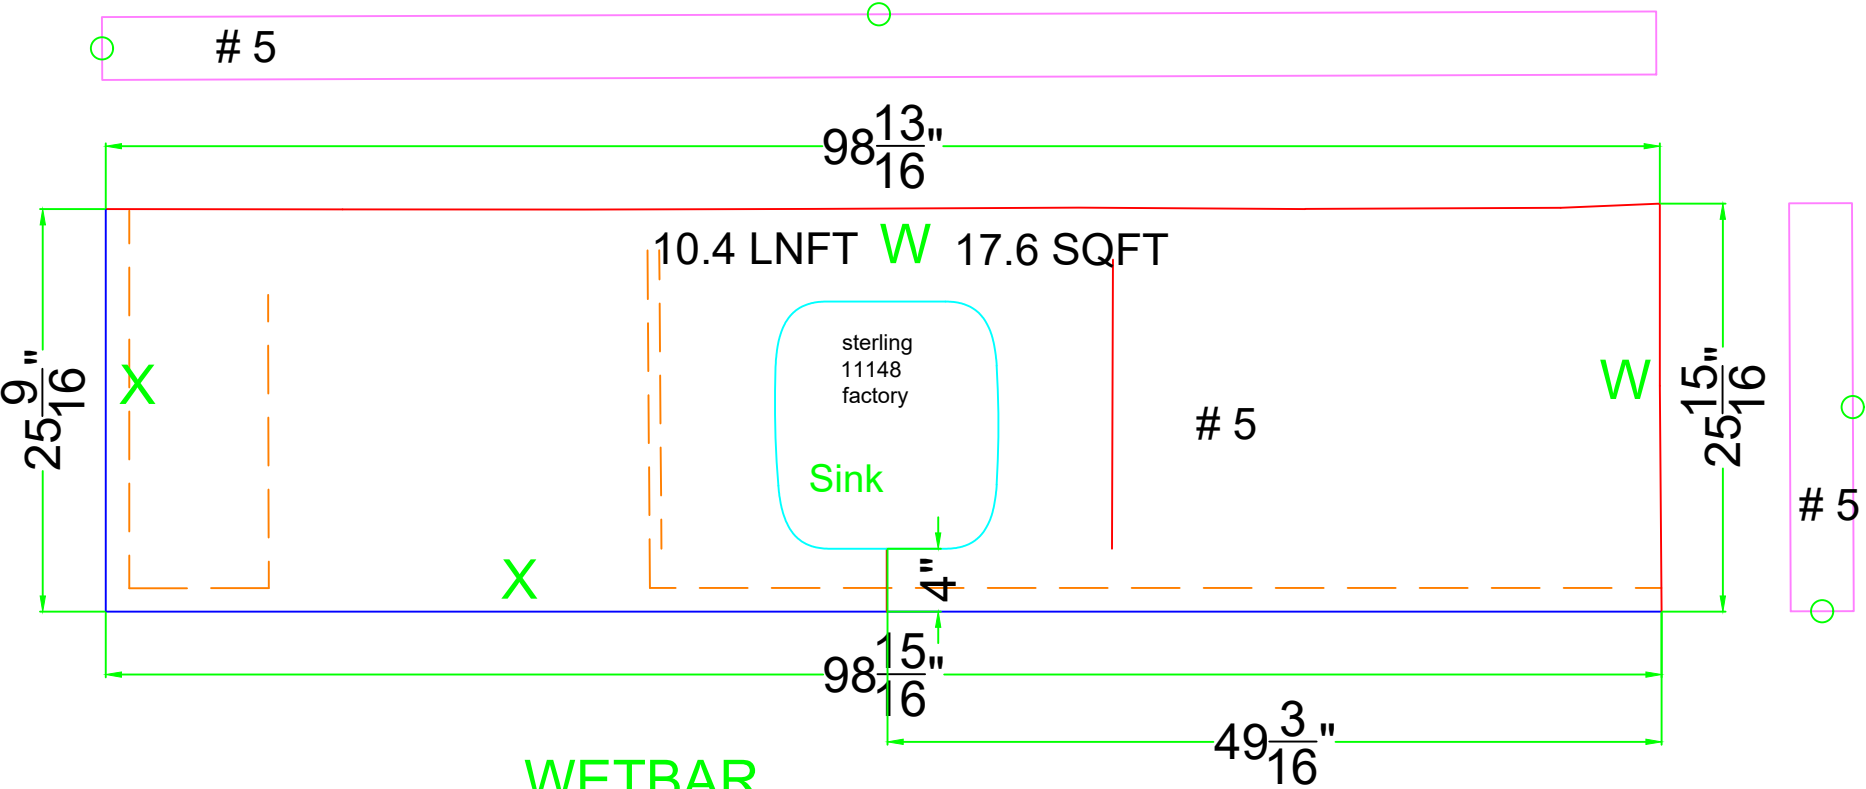


WETBAR	
TOTAL SQFT	21.0
DECK LNFT	10.4
DECK SQFT	17.6
SPL SQFT	3.4

	CLIENT							PROCESSED BY: Tristan Marcm
	WORK ORDER							
DELLA TERRA	WHITE SANDS 30008153		EASED	4" SET ON	N/A	TOTAL NUMBER OF TOPS	12	
N/A	N/A		11.10.24	N/A	N/A	TOTAL NUMBER OF splash	13	

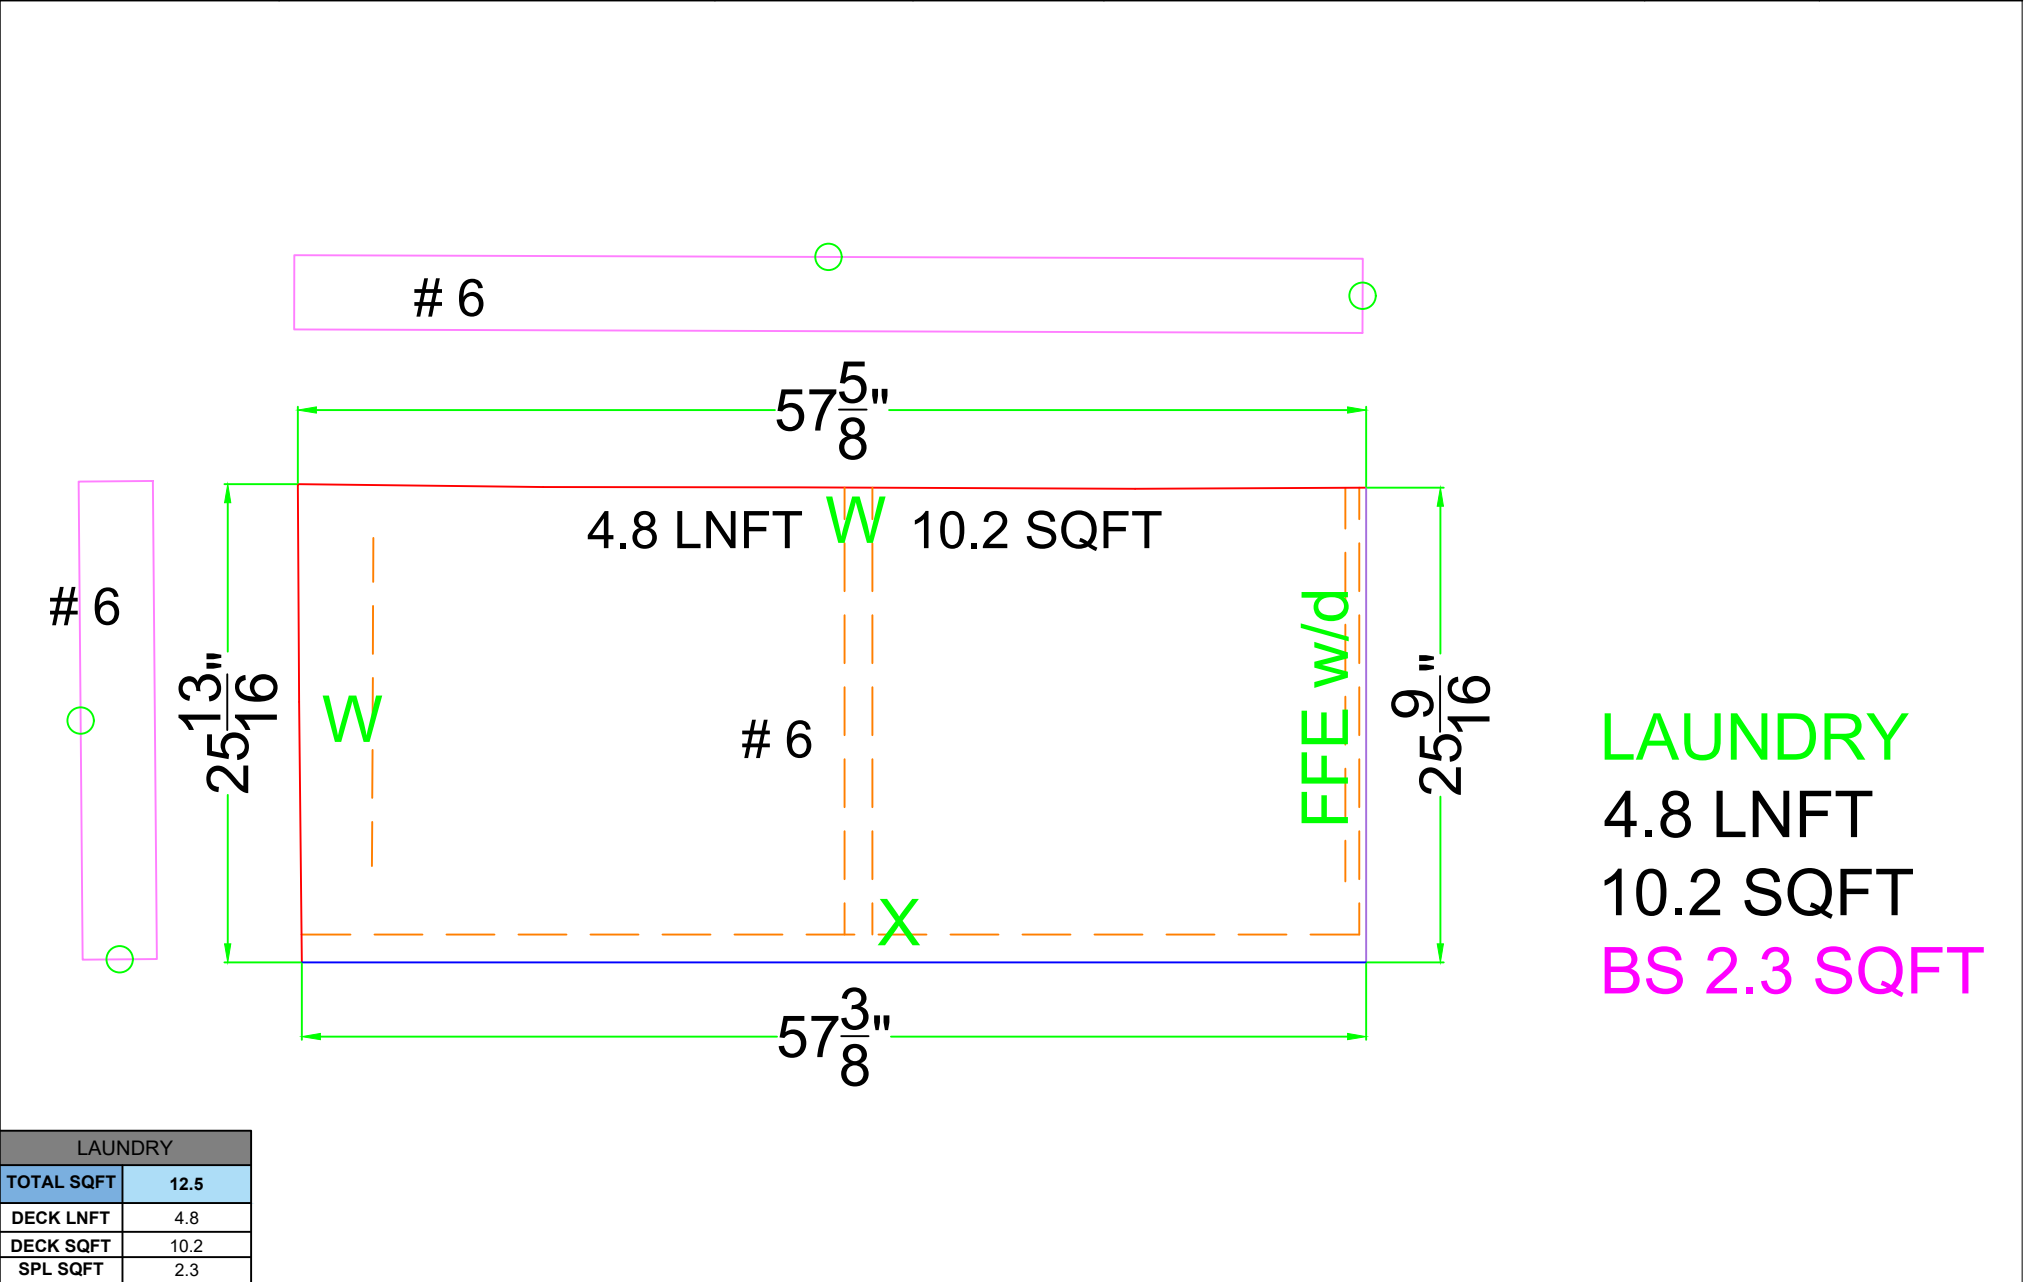


	CLIENT							PROCESSED BY: Tristan Marcm	
	WORK ORDER								
DELLA TERRA	CALACATTA MAYWOOD 30010946		EASED	TILE NO RETURN	KOHLER K20000 IDL AT SHOP		TOTAL NUMBER OF TOPS	12	
WIDESPREAD	N/A		11.10.24	N/A	TBD		TOTAL NUMBER OF splash	13	

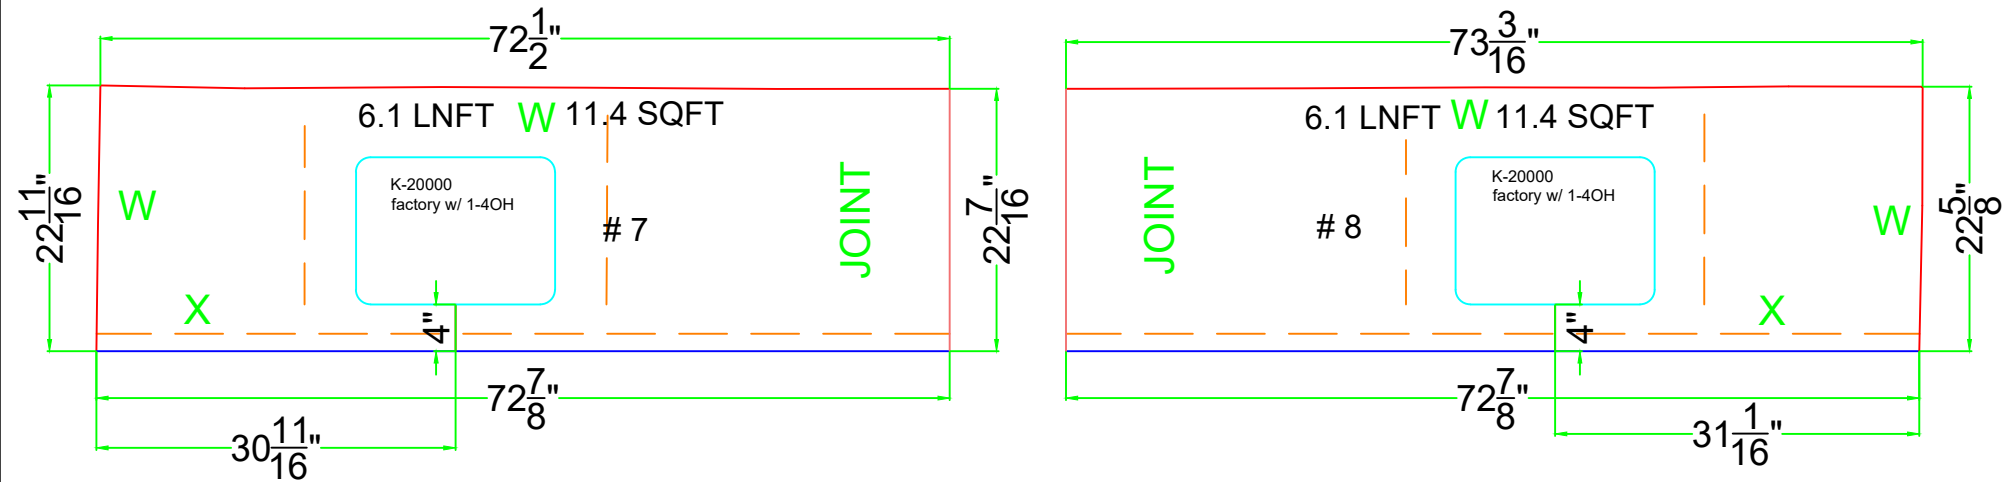

MASTER BATH  
12.2 LNFT  
22.8 SQFT

MASTER BATH	
TOTAL SQFT	22.8
DECK LNFT	12.2
DECK SQFT	22.8
SPL SQFT	0.0


	CLIENT							PROCESSED BY: Tristan Marcm	
	WORK ORDER								
DELLA TERRA	CALACATTA MAYWOOD 30010946		EASED	4" SET ON	KOHLER K20000 IDL AT SHOP		TOTAL NUMBER OF TOPS	12	
8" WIDESPREAD	N/A		11.10.24	N/A	TBD		TOTAL NUMBER OF splash	13	

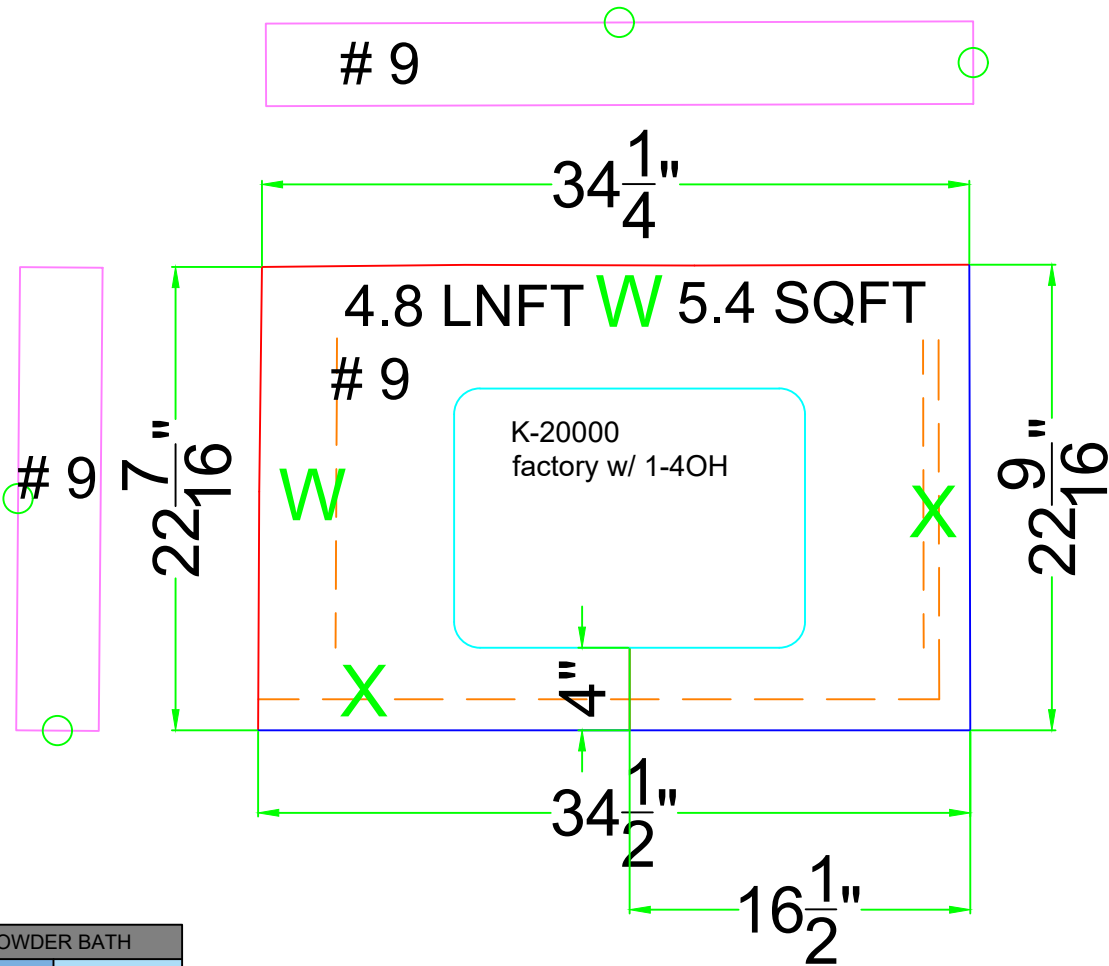


POWDER BATH  
 4.8 LNFT  
 5.4 SQFT  
 BS 1.6 SQFT

POWDER BATH	
TOTAL SQFT	7.0
DECK LNFT	4.8
DECK SQFT	5.4
SPL SQFT	1.6

	CLIENT			PROCESSED BY: Tristan Marcm			
	WORK ORDER						
DELLA TERRA	WHITE SANDS 30008153		EASED	4" SET ON	KOHLER K20000 IDL AT SHOP	TOTAL NUMBER OF TOPS	12
WIDESPREAD	N/A		11.10.24	N/A	TBD	TOTAL NUMBER OF splash	13

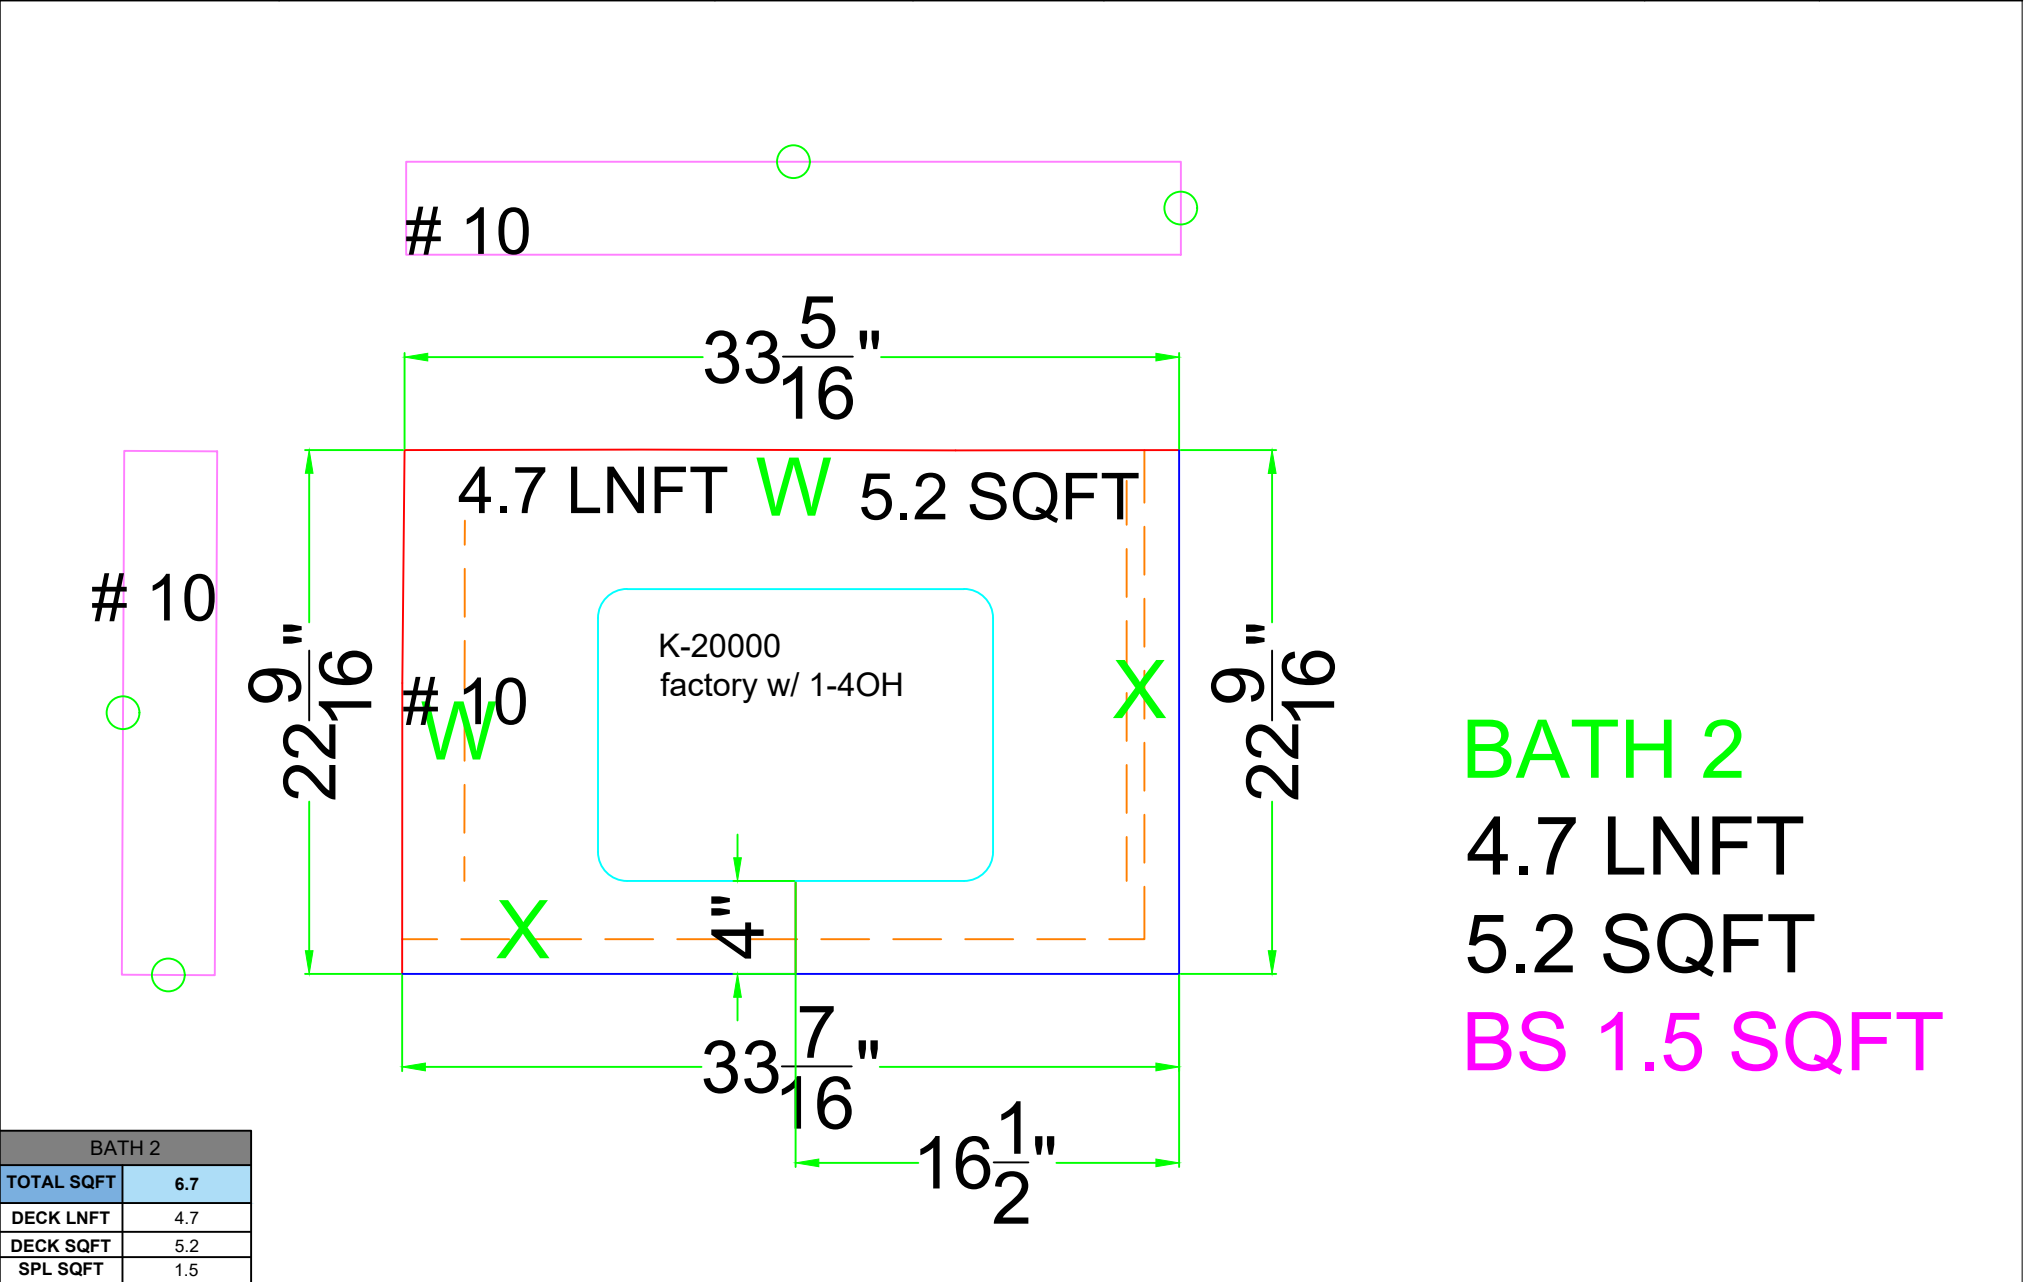

	CLIENT			PROCESSED BY: Tristan Marcm			
	WORK ORDER						
DELLA TERRA	WHITE SANDS 30008153		EASED	4" SET ON	KOHLER K20000 IDL AT SHOP	TOTAL NUMBER OF TOPS	12
WIDESPREAD	N/A		11.10.24	N/A	TBD	TOTAL NUMBER OF splash	13

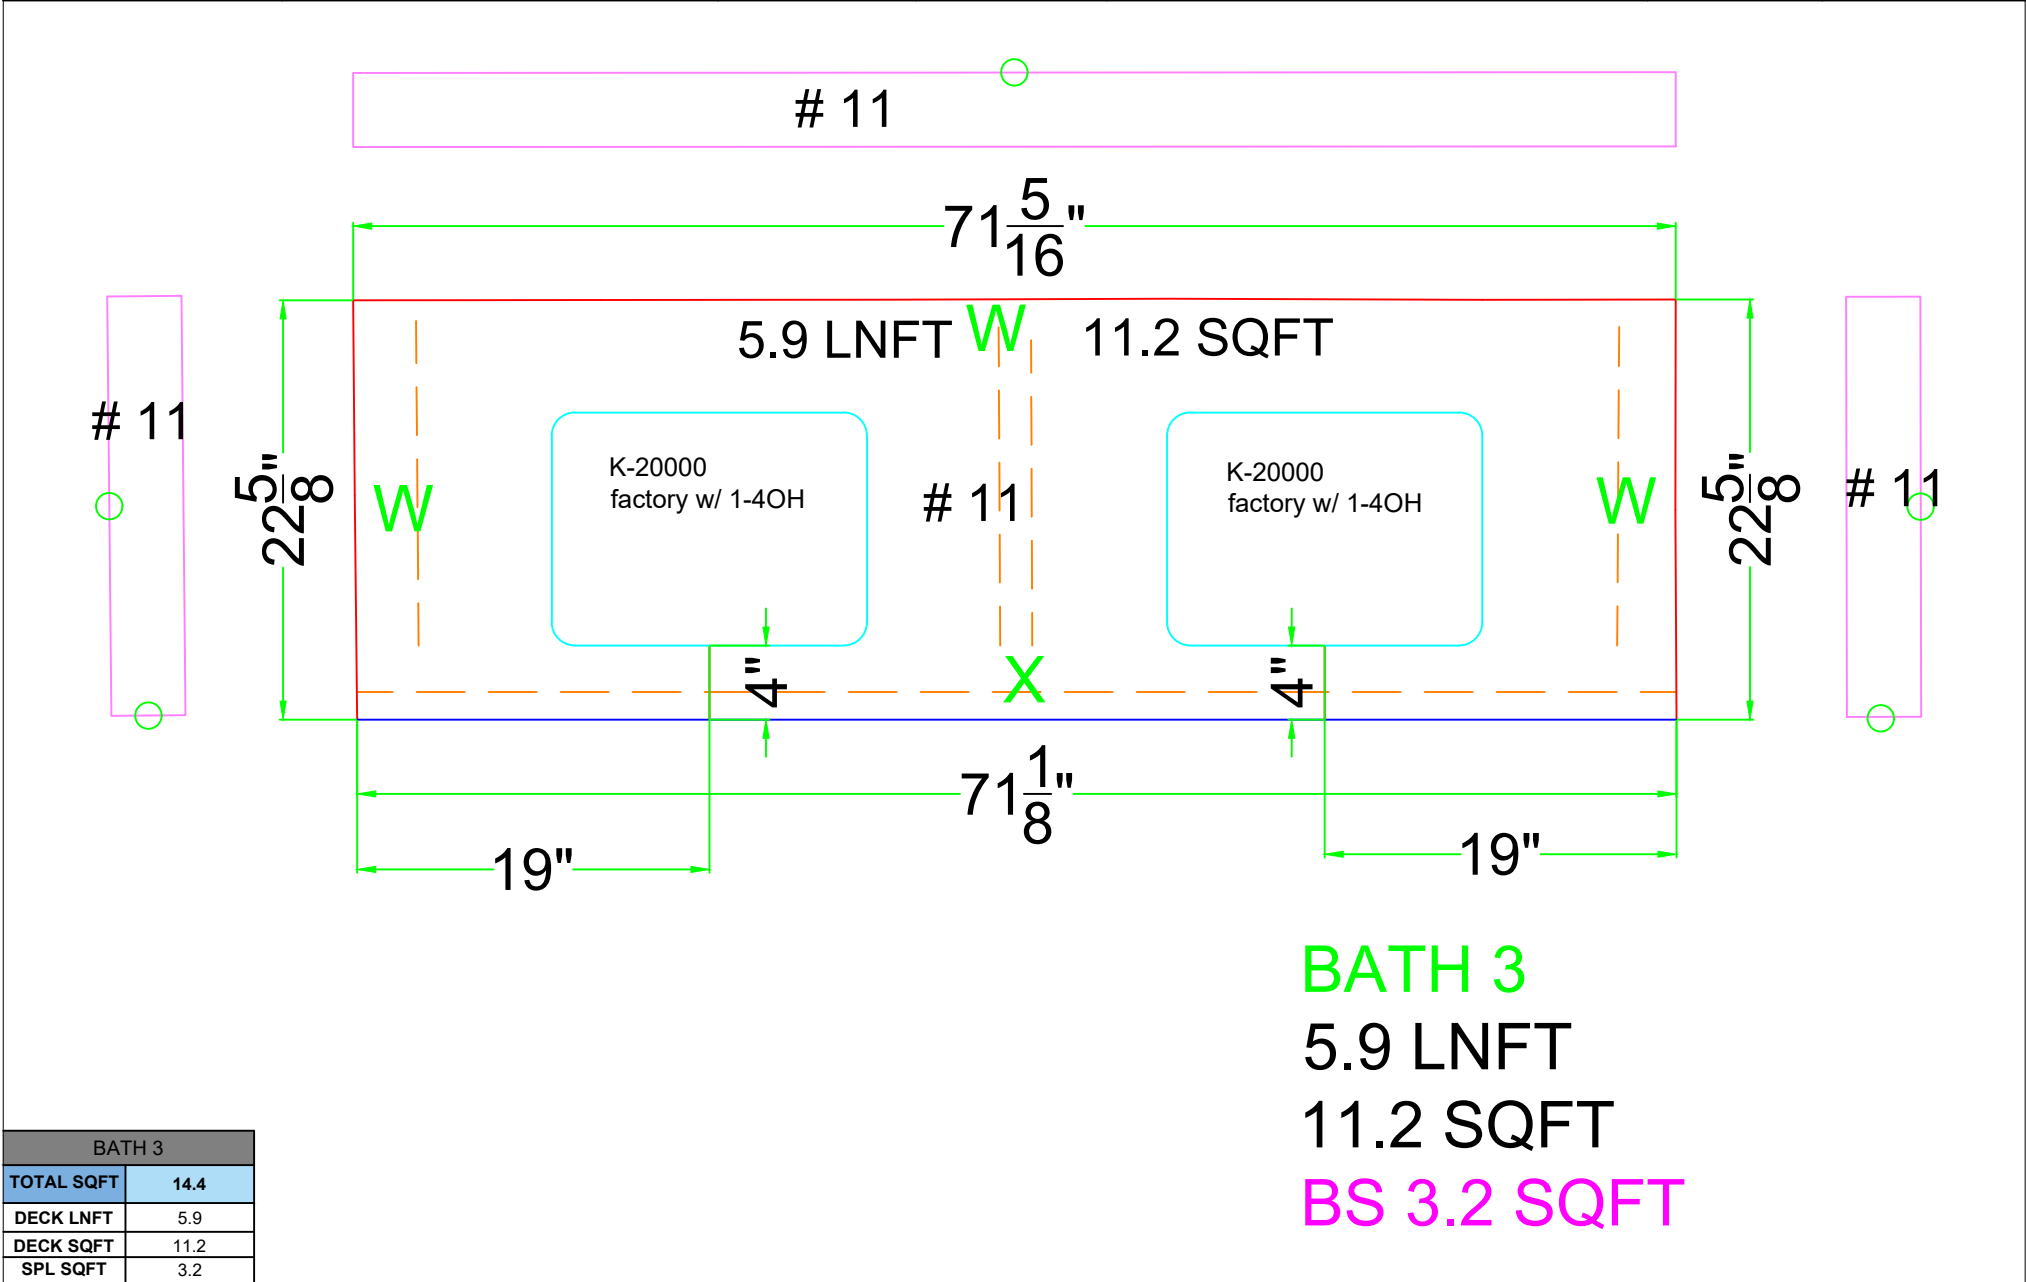

	CLIENT			PROCESSED BY: Tristan Marcm		
	WORK ORDER					
DELLA TERRA	CALACATTA MAYWOOD 30010946		EASED	4" SET ON	KOHLER K20000 IDL AT SHOP	TOTAL NUMBER OF TOPS <b>12</b>
8" WIDESPREAD	N/A		11.10.24	N/A		TOTAL NUMBER OF splash <b>13</b>

